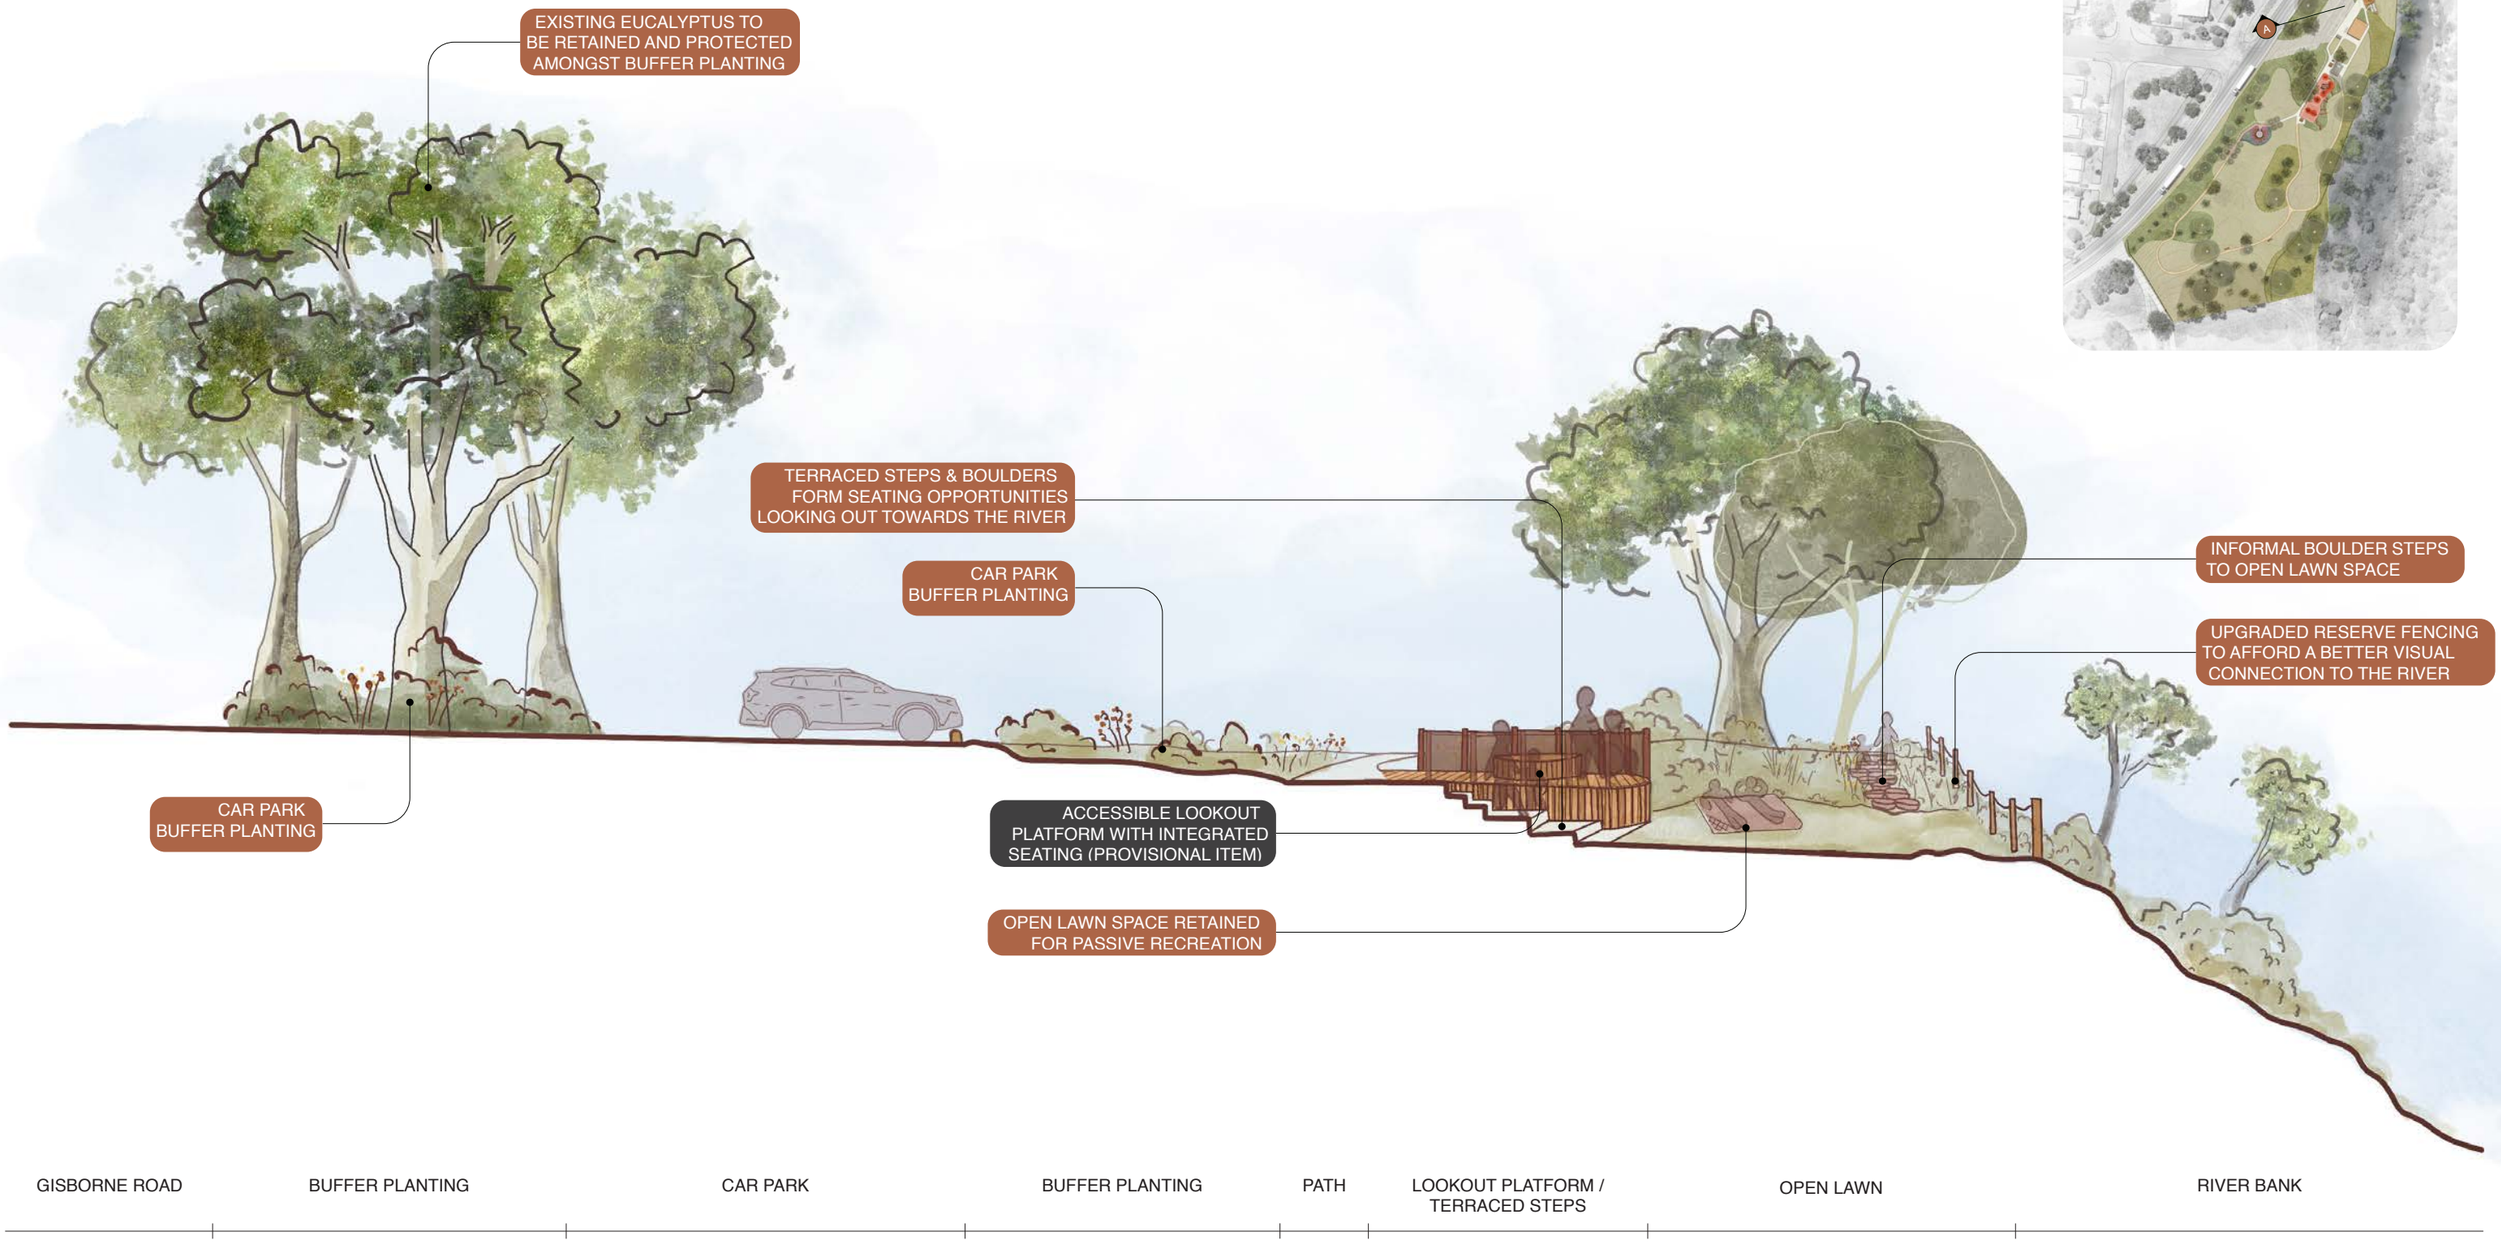

SECTION A: TERRACED SEATING & LOOKOUT PLATFORM

SCALE

1:150 @A3 I 1:75 @ A1

0 1 2 3 5M